WAPDA TOWN, ISLAMABAD

MASTER PLAN

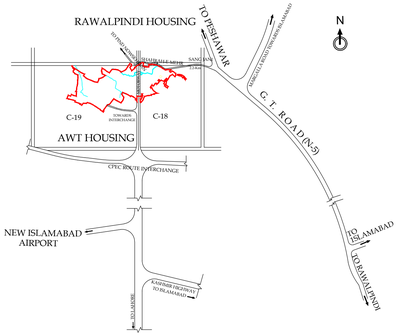

LOCATION PLAN

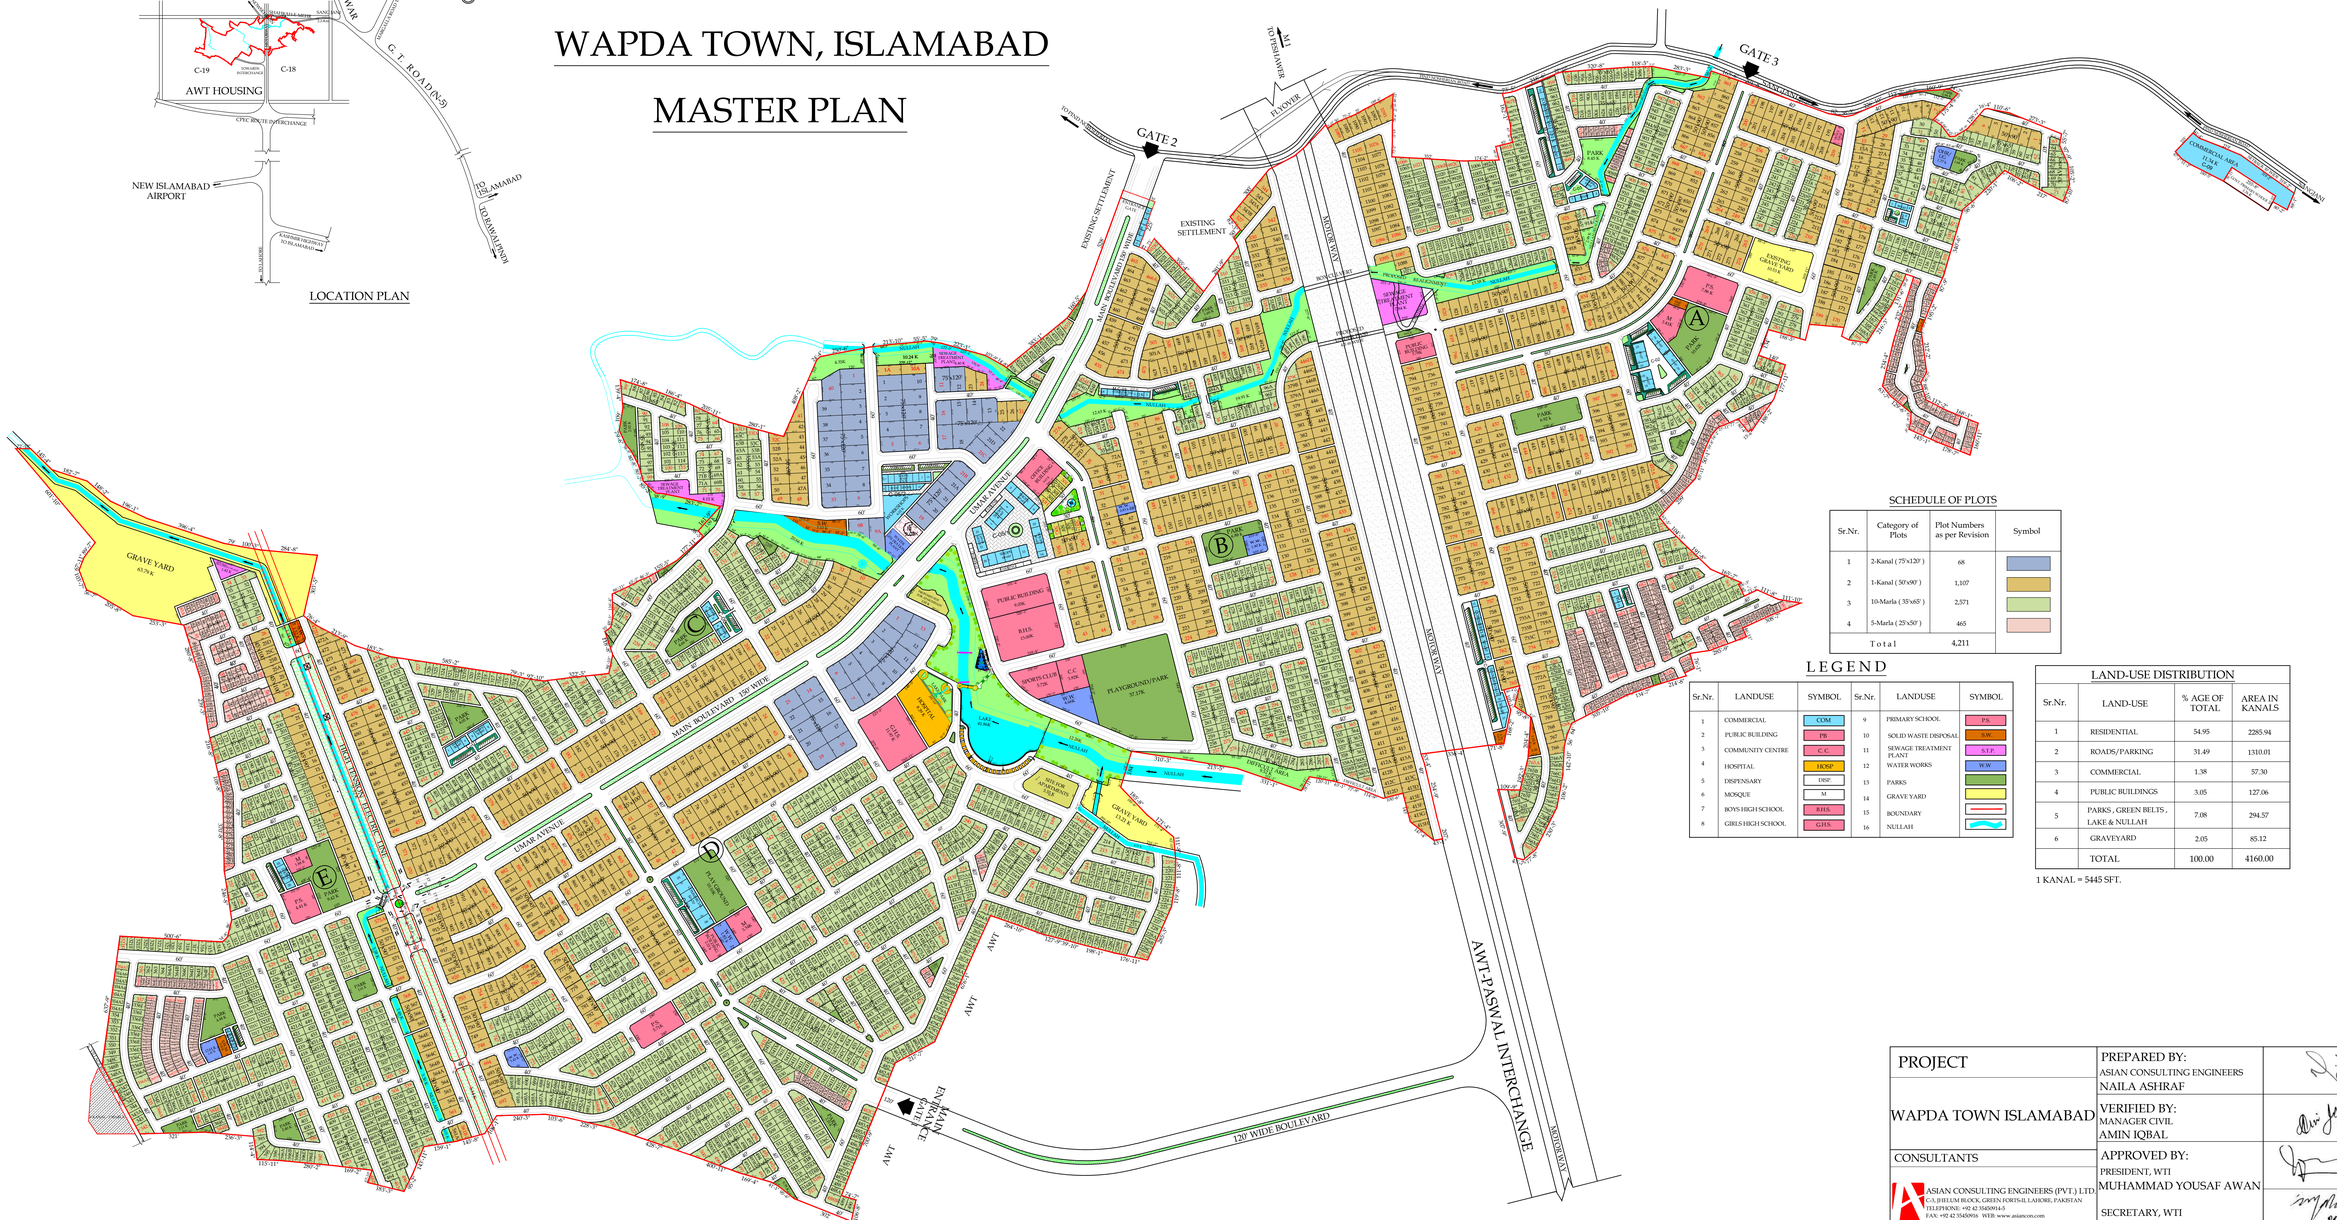

SCHEDULE OF PLOTS

Sr.Nr.	Category of Plots	Plot Numbers as per Revision	Symbol
1	2-Kanal (75'x120')	68	
2	1-Kanal (50'x90')	1,107	
3	10-Marla (35'x65')	2,571	
4	5-Marla (25'x50')	465	
Total		4,211	

LEGEND

Sr.Nr.	LANDUSE	SYMBOL	Sr.Nr.	LANDUSE	SYMBOL
1	COMMERCIAL	COM	9	PRIMARY SCHOOL	P.S.
2	PUBLIC BUILDING	PB	10	SOLID WASTE DISPOSAL	S.W.
3	COMMUNITY CENTRE	C.C.	11	SEWAGE TREATMENT PLANT	S.T.P.
4	HOSPITAL	HOSP.	12	WATER WORKS	W.W.
5	DISPENSARY	DISP.	13	PARKS	
6	MOSQUE	M.	14	GRAVE YARD	
7	BOYS HIGH SCHOOL	B.H.S.	15	BOUNDARY	
8	GIRLS HIGH SCHOOL	G.H.S.	16	NULLAH	

LAND-USE DISTRIBUTION

Sr.Nr.	LAND-USE	% AGE OF TOTAL	AREA IN KANALS
1	RESIDENTIAL	54.95	2285.94
2	ROADS/PARKING	31.49	1310.01
3	COMMERCIAL	1.38	57.30
4	PUBLIC BUILDINGS	3.05	127.06
5	PARKS , GREEN BELTS , LAKE & NULLAH	7.08	294.57
6	GRAVEYARD	2.05	85.12
	TOTAL	100.00	4160.00

1 KANAL = 5445 SFT.

PROJECT	PREPARED BY: ASIAN CONSULTING ENGINEERS NAILA ASHRAF	
WAPDA TOWN ISLAMABAD	VERIFIED BY: MANAGER CIVIL AMIN IQBAL	
CONSULTANTS	APPROVED BY: PRESIDENT, WTI MUHAMMAD YOUSAF AWAN	20/7/17
ASIAN CONSULTING ENGINEERS (PVT.) LTD. 6-A, JHELUM BLOCK, GREEN FORTS-II, LAHORE, PAKISTAN TELEPHONE: +92 42 35450916-5 FAX: +92 42 35450916 WEB: www.asiancon.com	SECRETARY, WTI AMJAD ZAMAN KHAN	20/7/2017